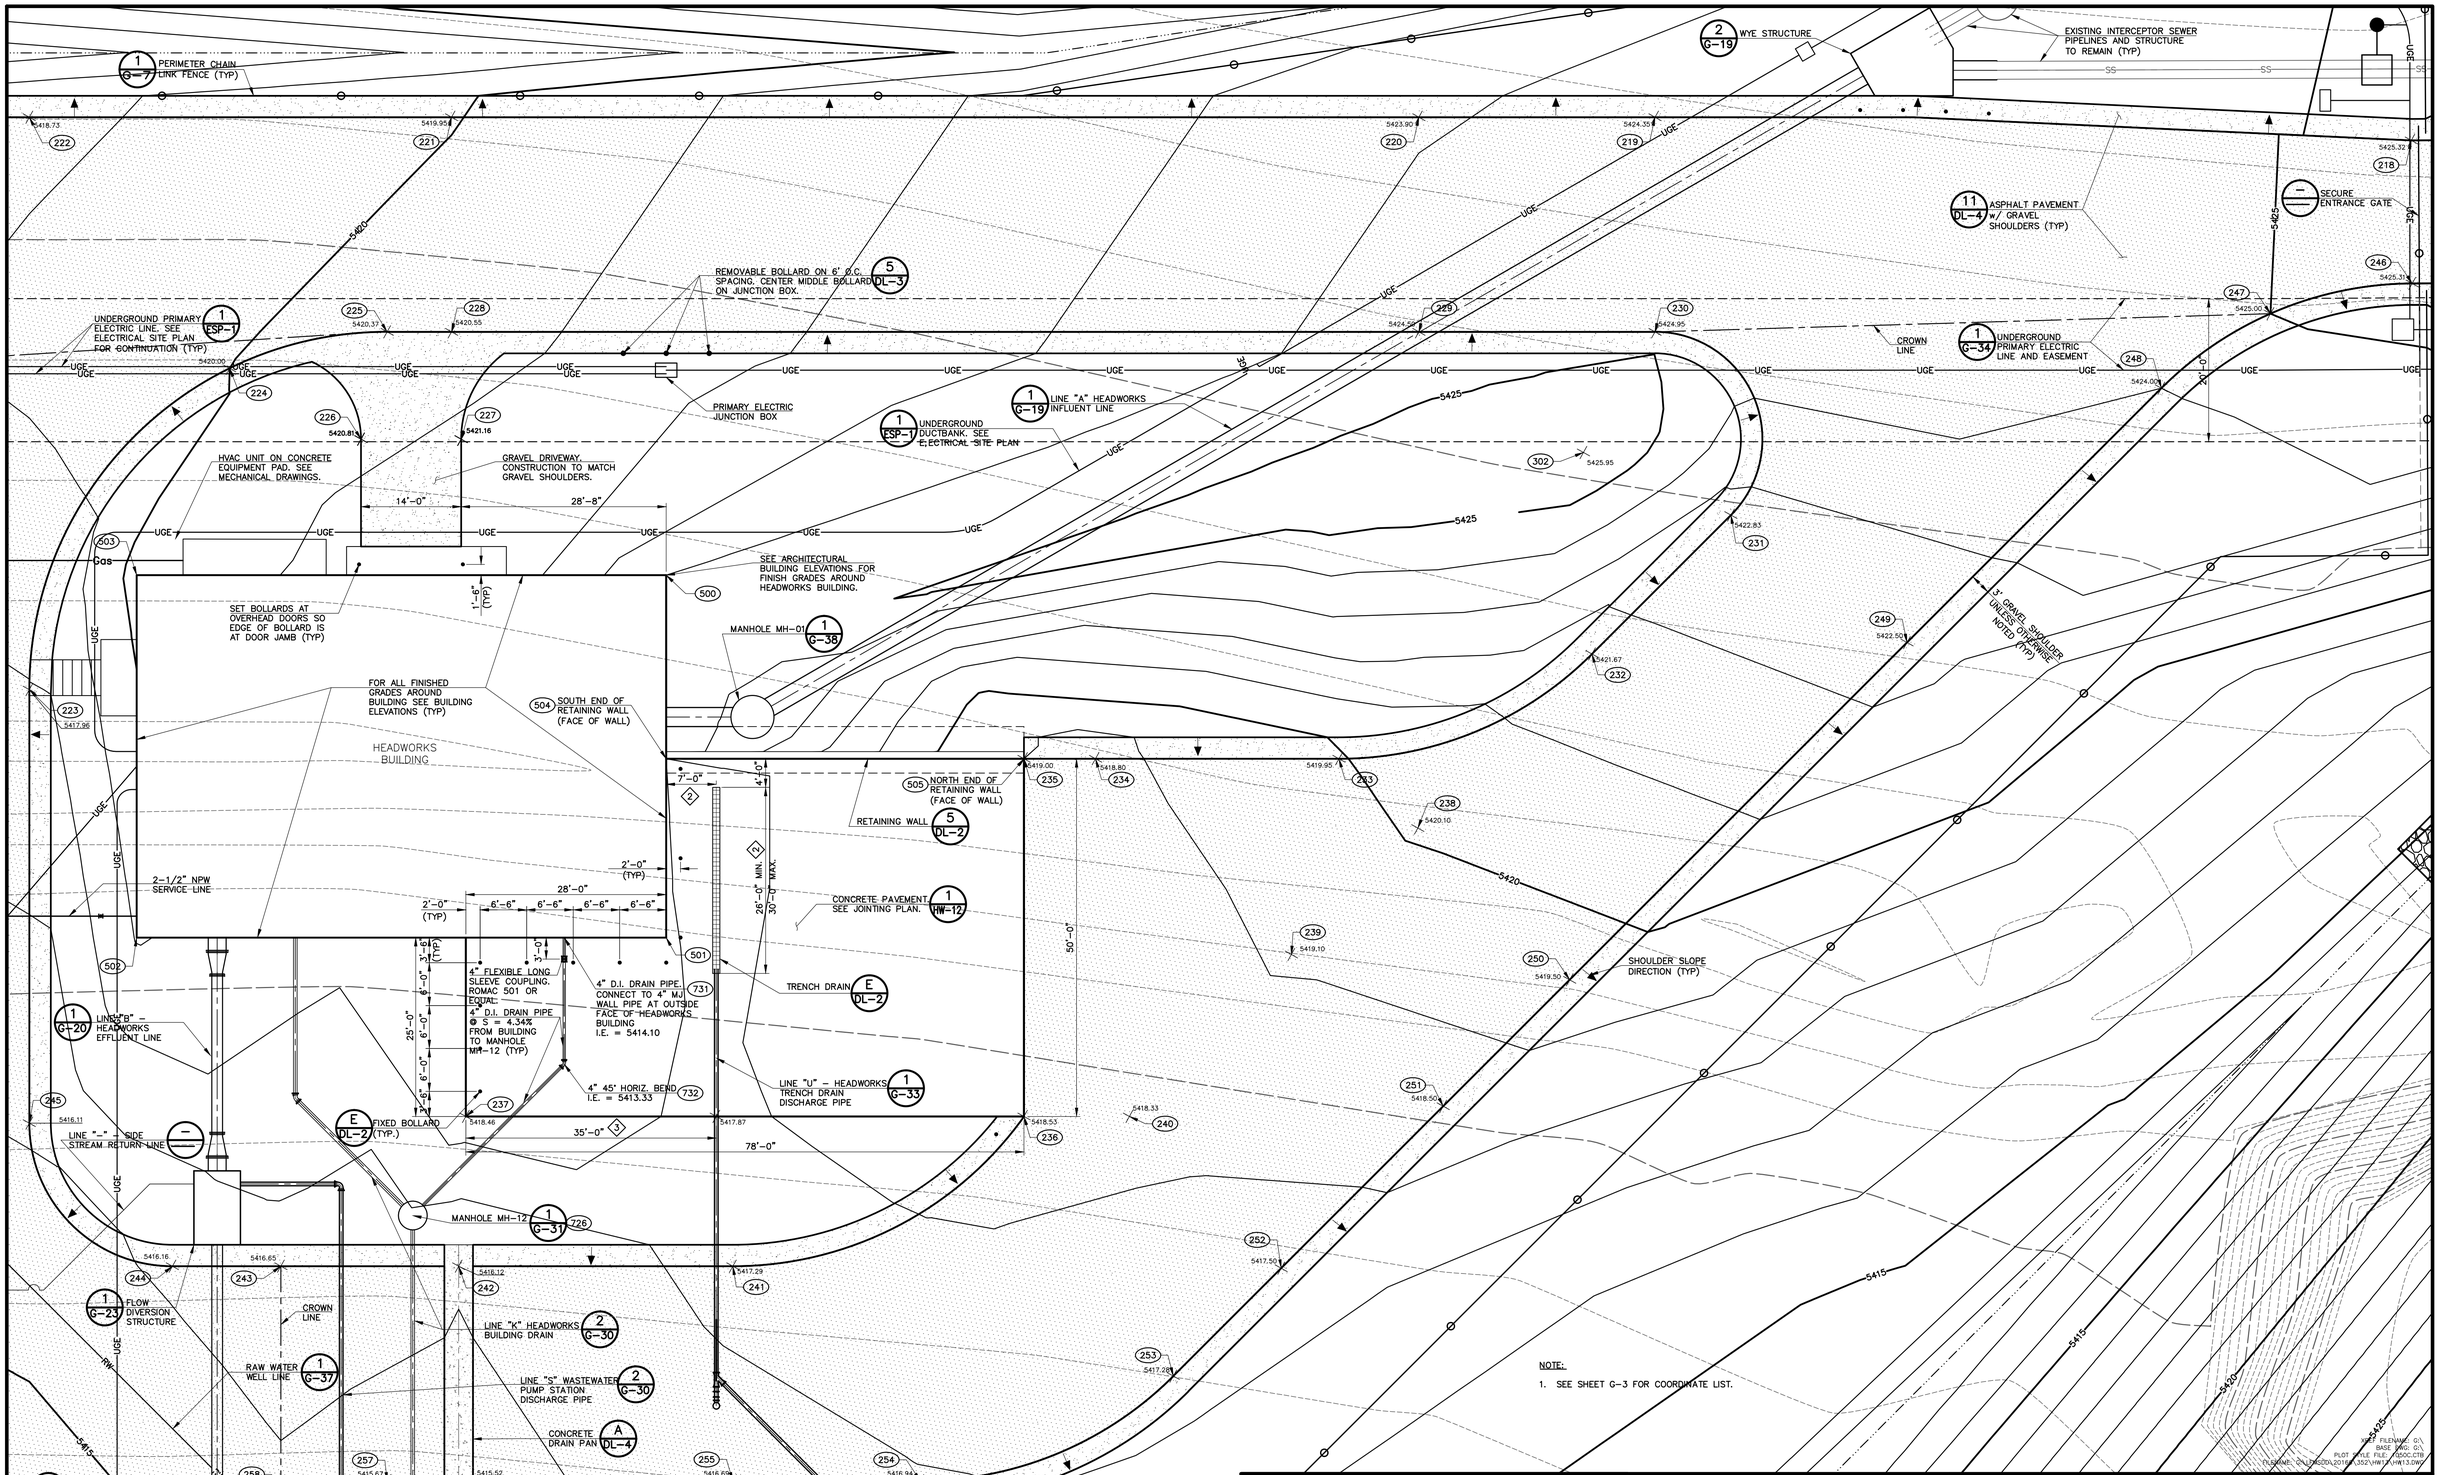

NOTE:

1. SEE SHEET G-3 FOR COORDINATE LIST.

REVISIONS		
NO. 1	DATE	DESCRIPTION
1	04/08/2011	ISSUED FOR PREPARATION OF CMO
2	05/17/2011	ISSUED FOR PREPARATION OF CMO
3	06/20/2011	ISSUED FOR BUILDING PERMIT SUBMITTAL TO PPRBD (HEADWORKS BUILDING)
4	08/05/2011	ISSUED FOR CONSTRUCTION PER PPRBD BUILDING PERMIT #68510 (HEADWORKS BLDG)

THIS DRAWING IS THE PROPERTY OF GMS, INC., AND IS NOT TO BE RE-PRODUCED, MODIFIED OR USED FOR ANY OTHER PROJECT OR EXTENSION OF THIS PROJECT EXCEPT BY AGREEMENT WITH THIS COMPANY.

© 2010 GMS, INC.

DETAILED BUILDING SITE PLAN

HAROLD D. THOMPSON REGIONAL WATER RECLAMATION FACILITY

LOWER FOUNTAIN METROPOLITAN SEWAGE DISPOSAL DISTRICT

DRAWN SKC
DESIGNED MAM
CHECKED RJS
DATE 2010
PROJECT NO. 20166.352
GMS FILE NO. 2599

GMS, INC.
CONSULTING ENGINEERS
611 N. WEBER, SUITE 300
COLORADO SPRINGS, COLORADO 80903

SHEET HW-13 OF —

G:\LFMSD\20166\352\HW13\HW13.dwg, HW13, 8/5/2011 10:26:38 AM, sc, DWG To PDF.pc3, 1:1